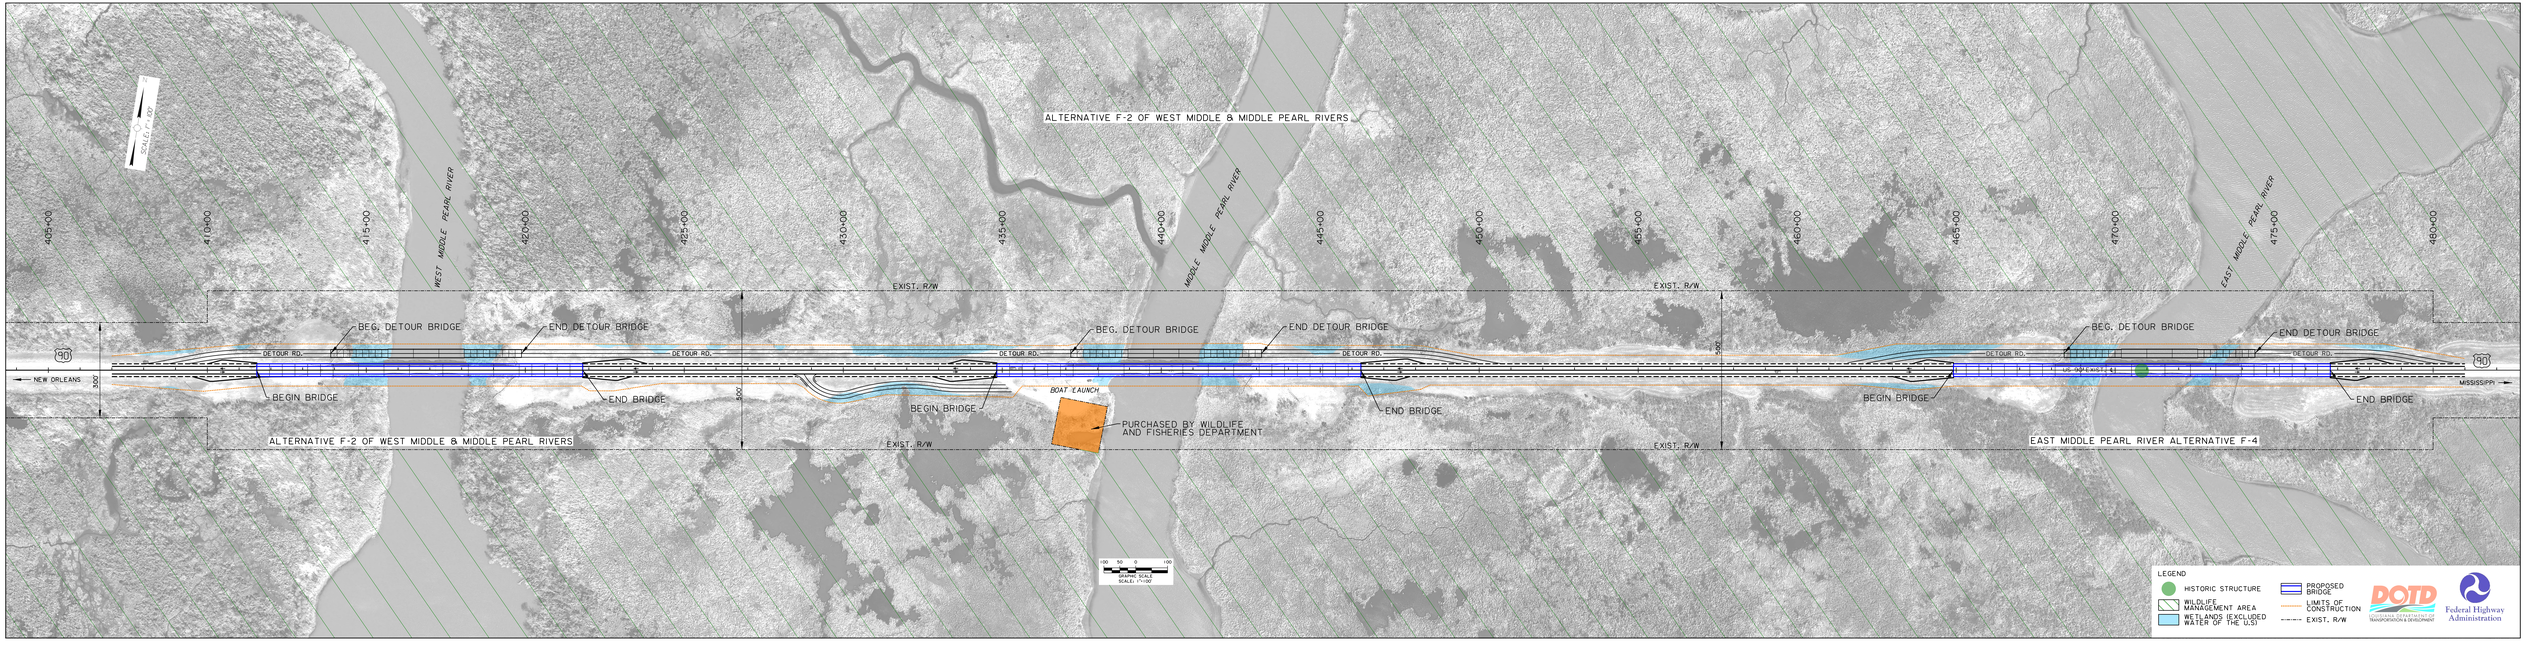
SCALE: 1"=100'
ALTERNATIVE F-2 OF WEST MIDDLE & MIDDLE PEARL RIVERS
WEST MIDDLE PEARL RIVER
MIDDLE PEARL RIVER
EAST MIDDLE PEARL RIVER
405+00
410+00
415+00
420+00
425+00
430+00
435+00
440+00
445+00
450+00
455+00
460+00
465+00
470+00
475+00
480+00
EXIST. R/W
BEG. DETOUR BRIDGE
END DETOUR BRIDGE
DETOUR RD.
90
NEW ORLEANS
MISSISSIPPI
US 90 (EXIST.)
BEGIN BRIDGE
END BRIDGE
BOAT LAUNCH
PURCHASED BY WILDLIFE AND FISHERIES DEPARTMENT
ALTERNATIVE F-2 OF WEST MIDDLE & MIDDLE PEARL RIVERS
EAST MIDDLE PEARL RIVER ALTERNATIVE F-4
GRAPHIC SCALE
SCALE: 1"=100'
LEGEND
HISTORIC STRUCTURE
WILDLIFE MANAGEMENT AREA
WETLANDS (EXCLUDED WATER OF THE U.S)
PROPOSED BRIDGE
LIMITS OF CONSTRUCTION
EXIST. R/W
DOTD
STATE OF LOUISIANA DEPARTMENT OF TRANSPORTATION & DEVELOPMENT
Federal Highway Administration