LEGEND

- PGL — PROFILE GRADE LINE
- C/L PROPOSED ROADWAY
- PROPOSED BRIDGE STRUCTURE
- PROPOSED ROADWAY, S.W. OR SHLDR./BIKE PATH
- PROPOSED REQ'D. R/W
- APPARENT EXIST. R/W
- MATCHLINE
- EXIST. R.R. SPUR
- PROPOSED R.R.CROSSING
- EXISTING SIGNALIZED INTERSECTION

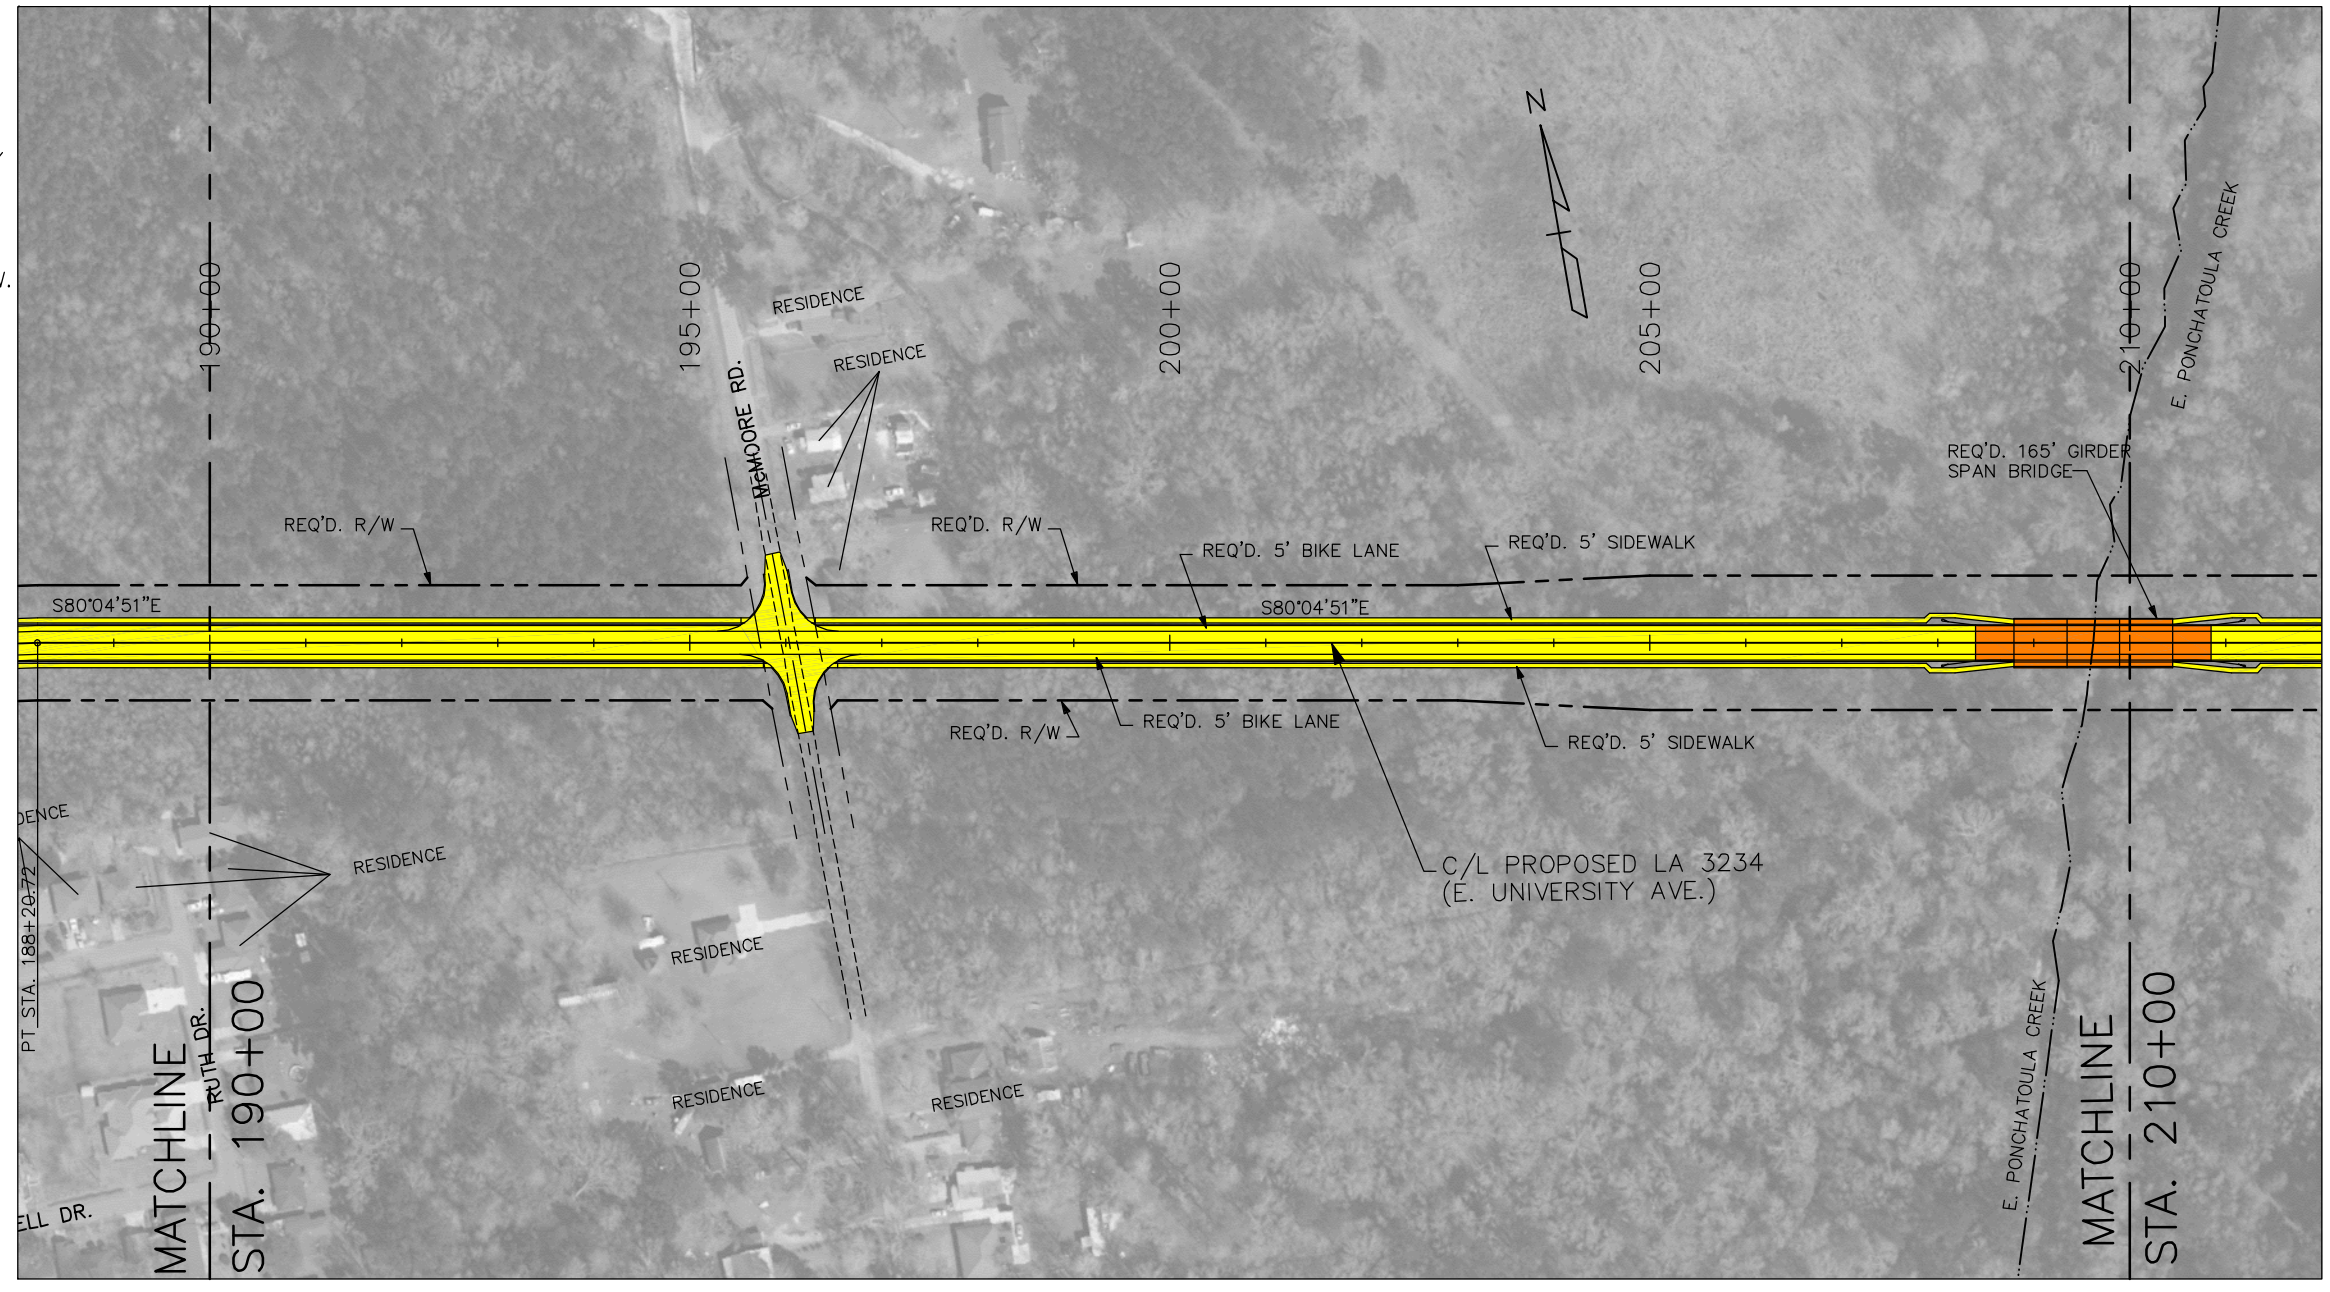

200 100 0 200 400

SCALE IN FEET

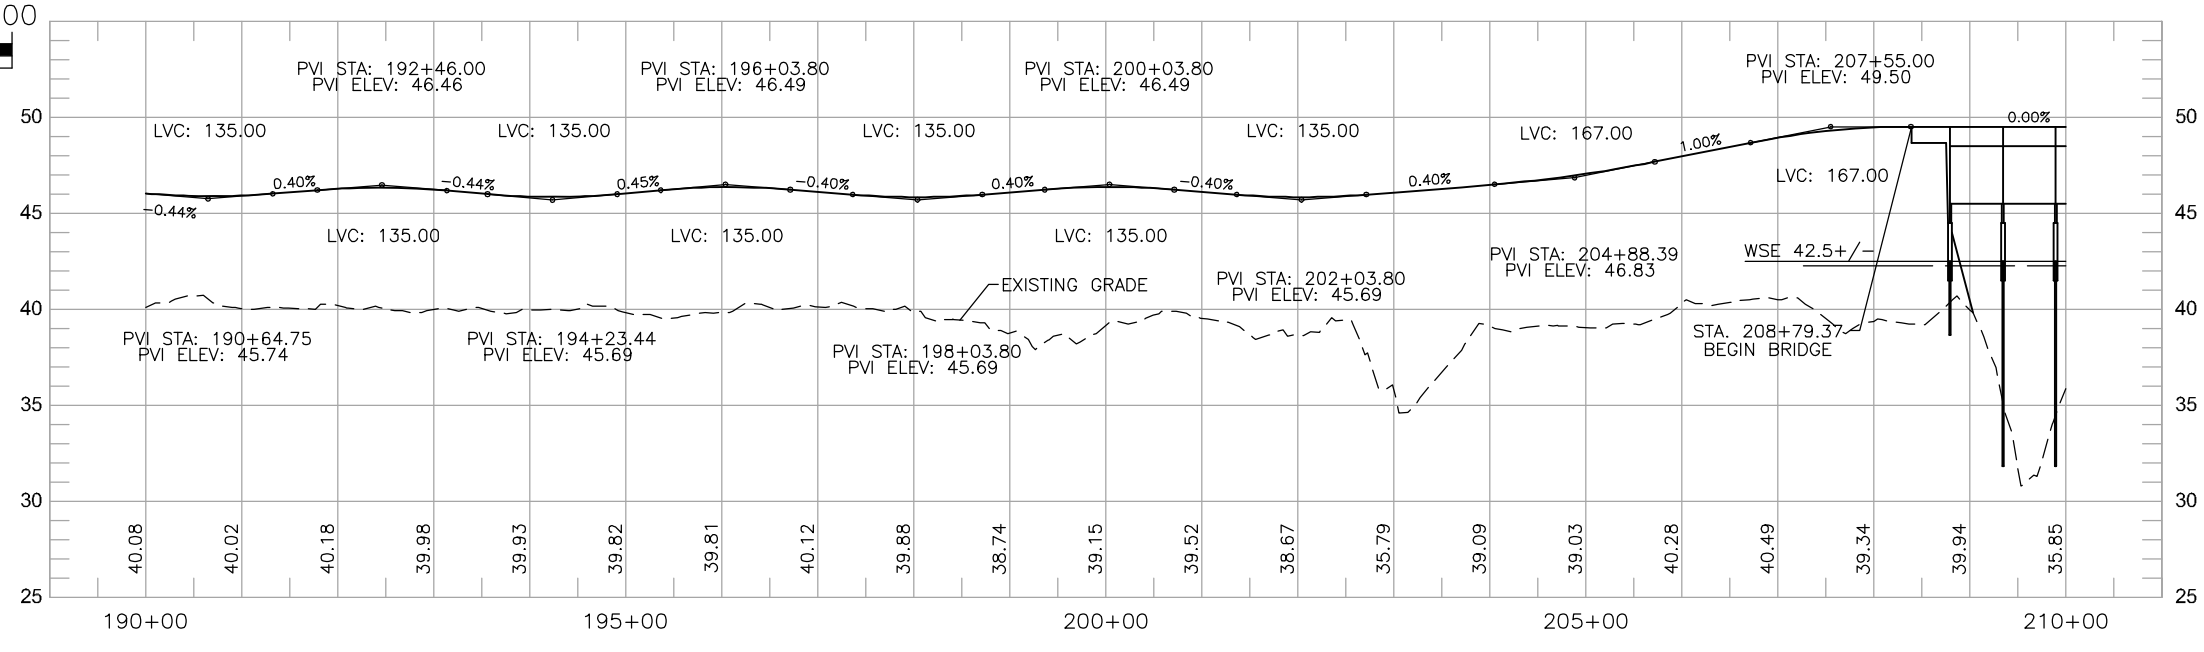

SHEET NUMBER	ALT. C-3
PARISH	TANGIPAHOA
CONTROL SECTIONS	H008915
STATE PROJECT	H.008915.2
DESIGNED / CHECKED	JES / DGV
DETAILED / CHECKED	DGV / JES
SERIES NUMBER	3 OF 6

NO.	DATE	REVISION OR CHANGE ORDER DESCRIPTION	BY

STATE OF LOUISIANA DEPARTMENT OF TRANSPORTATION AND DEVELOPMENT

PLAN LAYOUT - ALTERNATE C

LA3234 EXT. (LA1065-AIRPORT)

H-Y ASSOCIATES, INC.