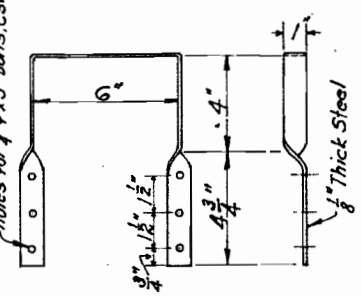

DETAIL OF STRAP

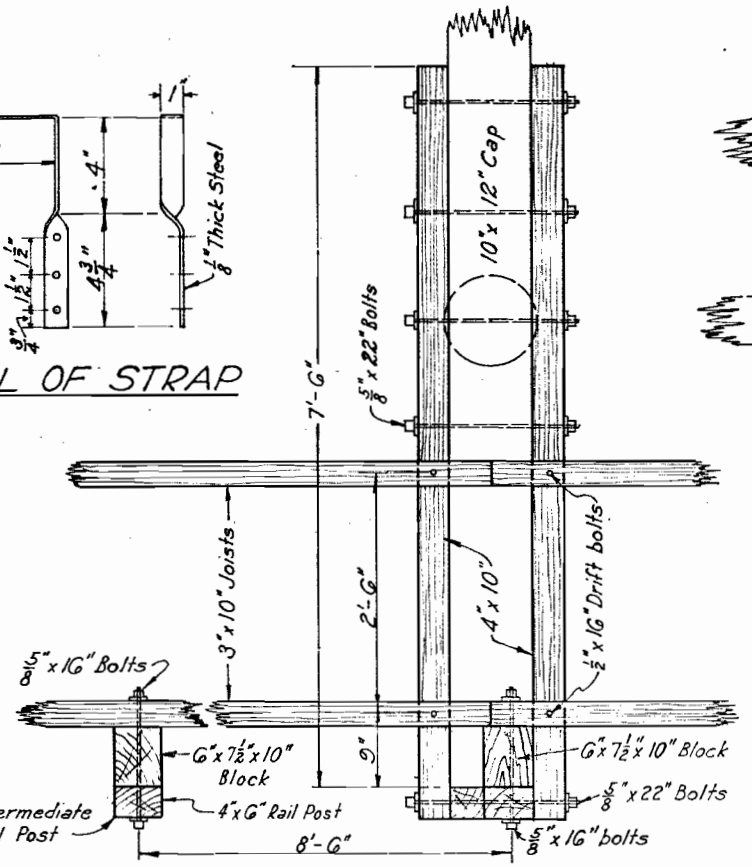

STRUCTURAL DETAILS

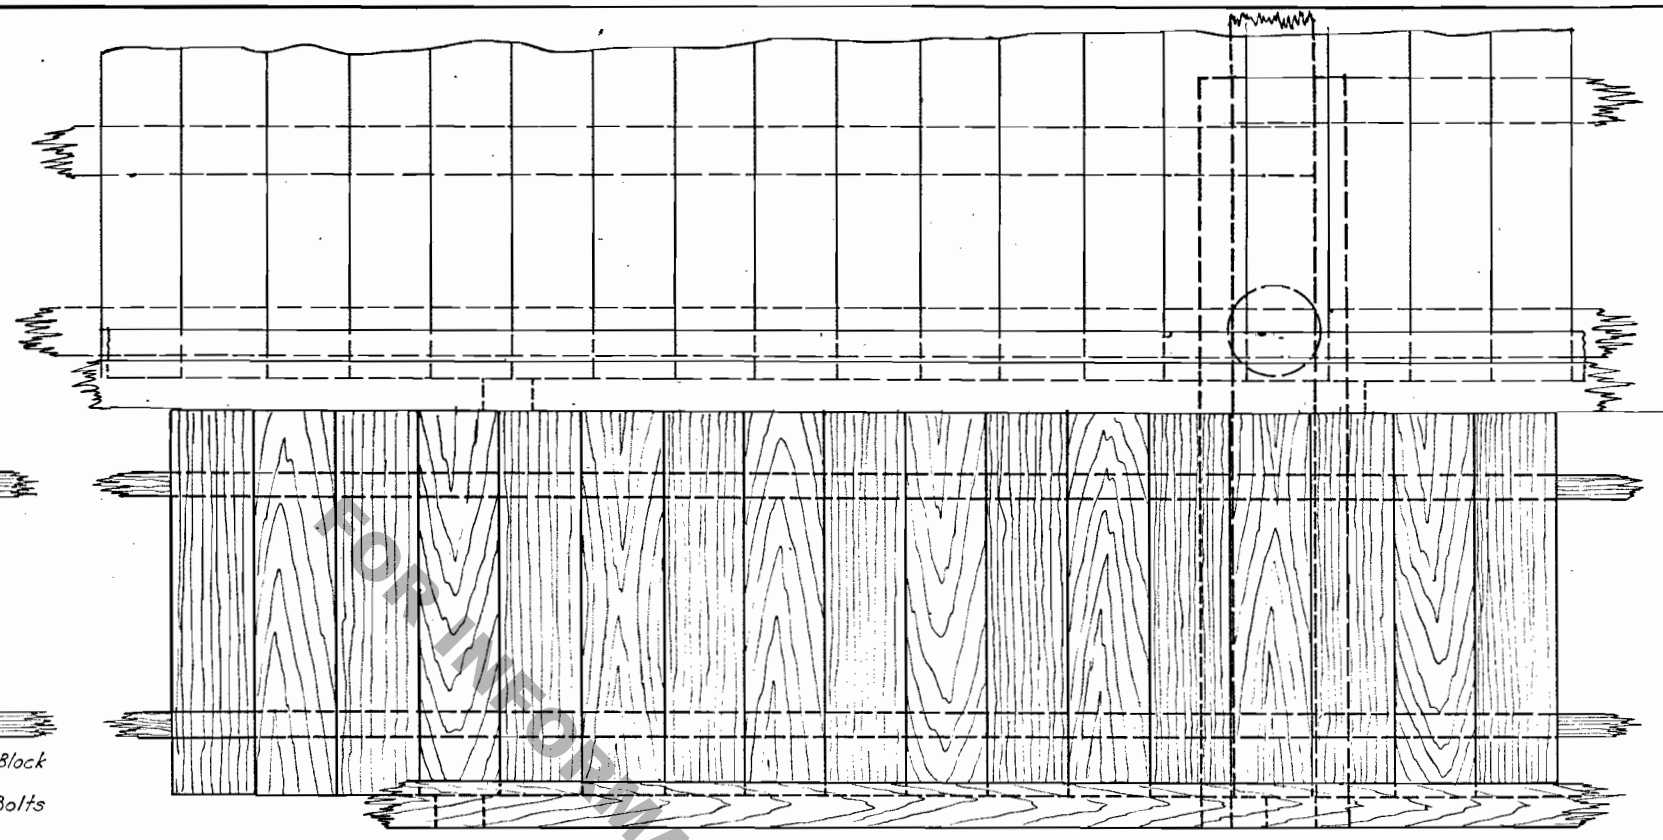

PART PLAN

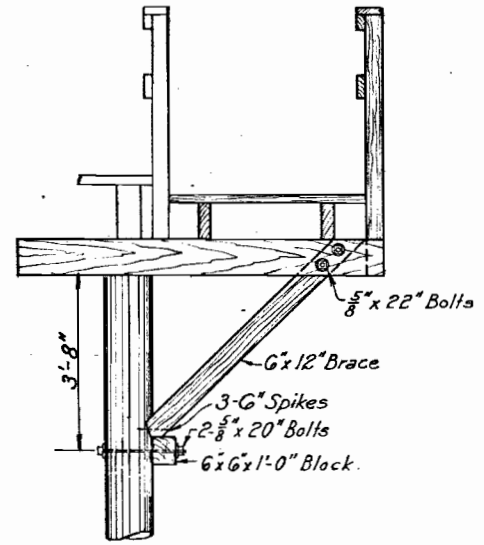

DETAIL OF KNEE BRACE

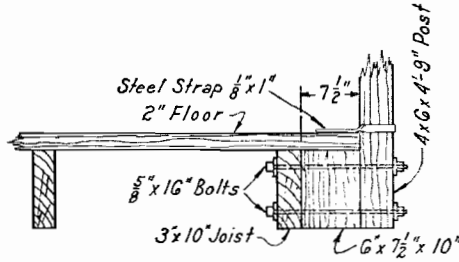

INTERMEDIATE RAIL POST CONNECTION.

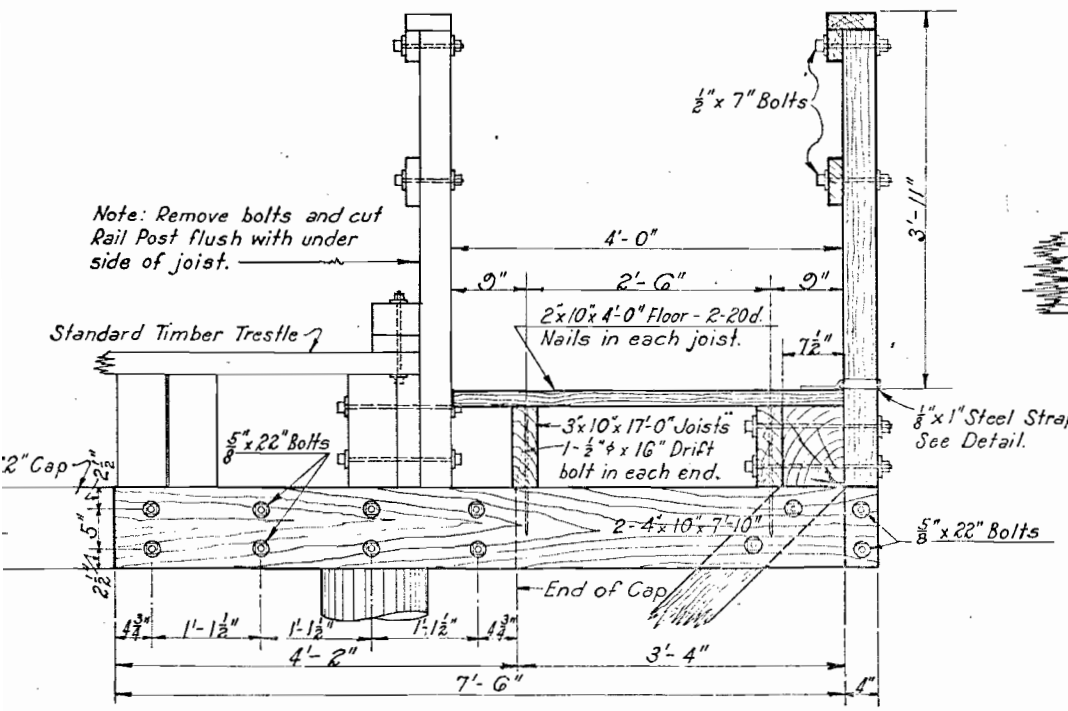

SECTION A-A

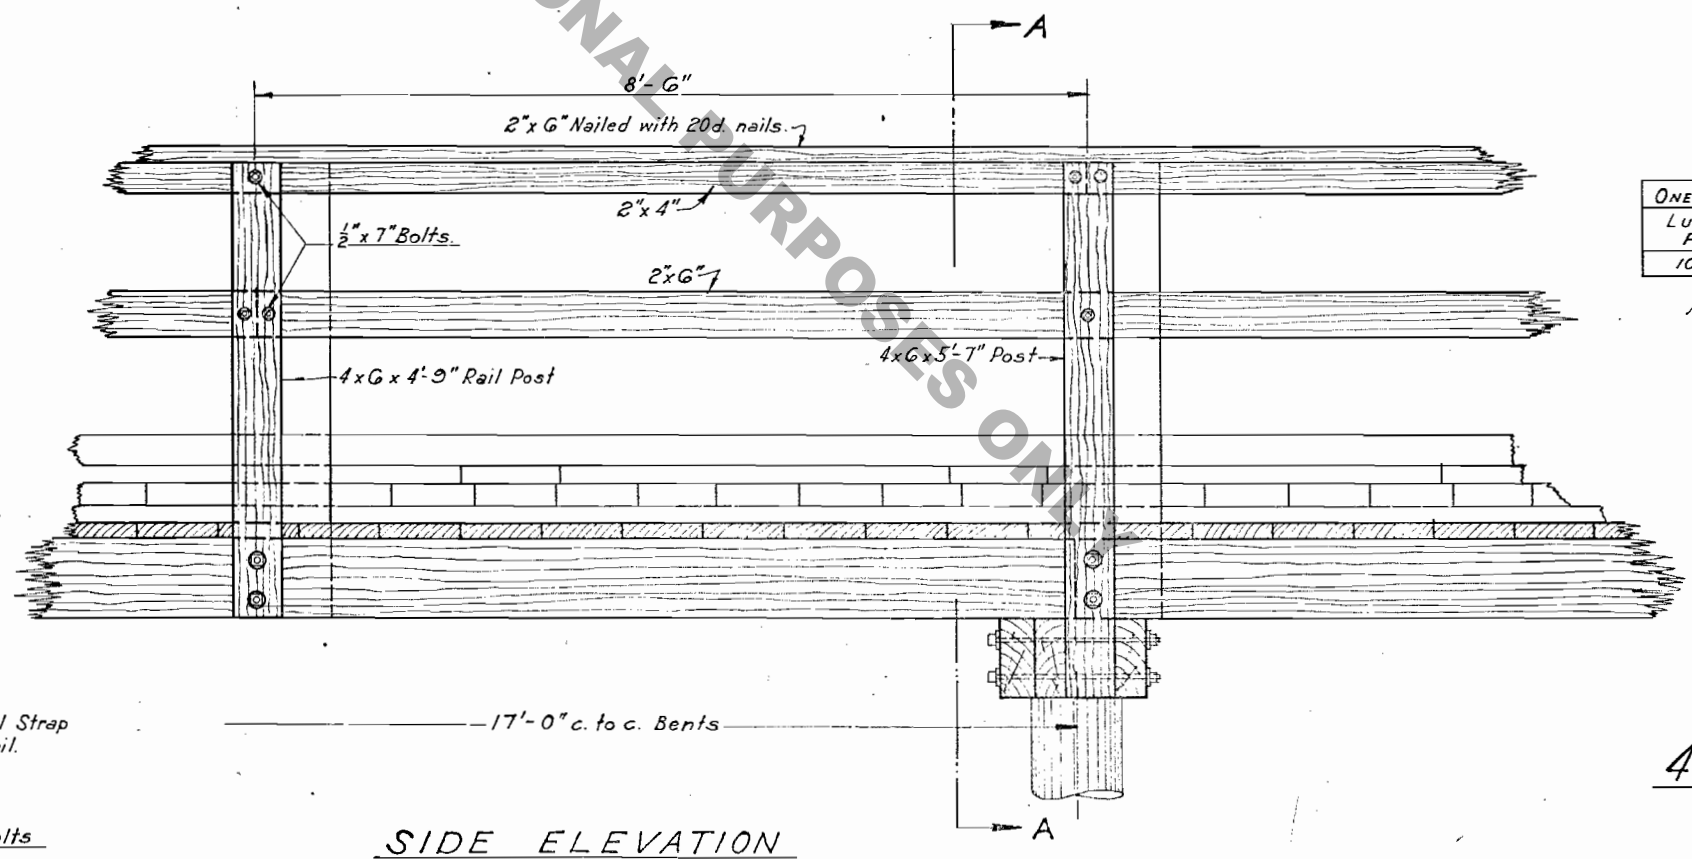

SIDE ELEVATION

QUANTITIES

One Panel Complete		Additional Panel	
Lumber F.B.M.	Hardware Pounds	Lumber F.B.M.	Hardware Pounds
1023	261	797	160

NOTE! ALL MATERIAL S4S HEART CYPRESS.

4'-0" Sidewalks
For
17'-0" Panel
Stand. Timber Trestle
Louisiana Highway Commission

Baton Rouge, La.
Scale, 1"=1'-0" except as noted. June 1925.

(8-2-129) T-M-16

FOR INFORMATIONAL PURPOSES ONLY