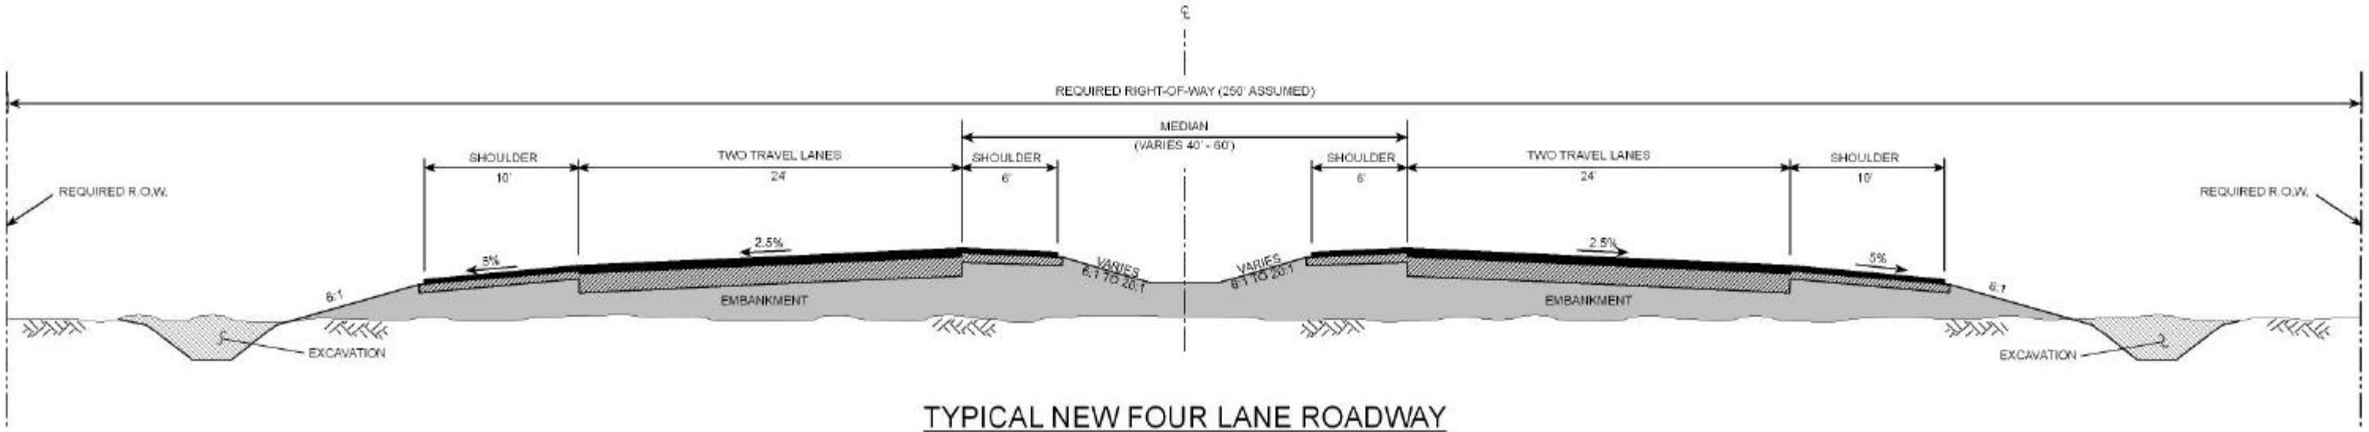

TYPICAL NEW FOUR LANE ROADWAY

N.T.S.

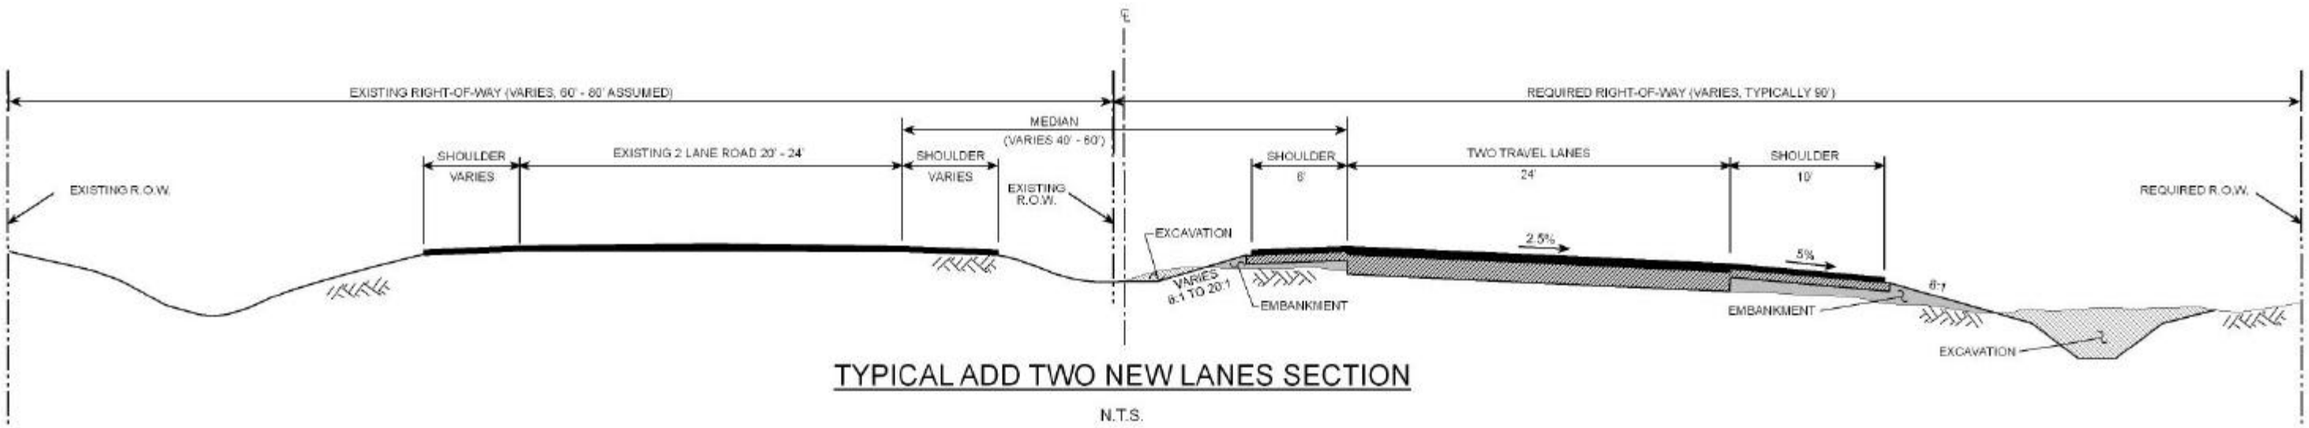

TYPICAL ADD TWO NEW LANES SECTION

N.T.S.

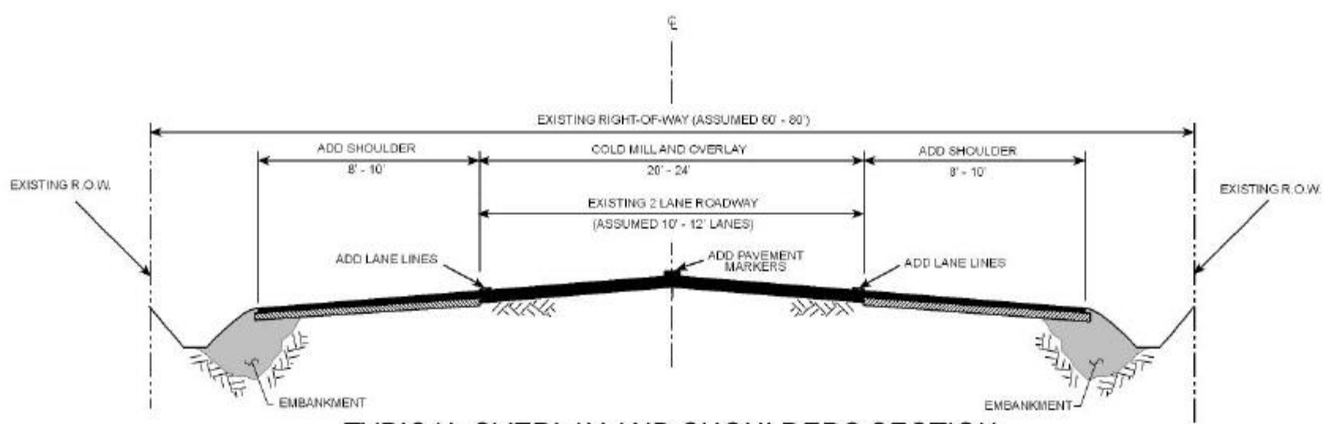

TYPICAL OVERLAY AND SHOULDERS SECTION

(ALL WORK WITHIN EXISTING RIGHT-OF-WAY)

N.T.S.

HURRICANE EVACUATION STUDY

TYPICAL SECTIONS AT GRADE IMPROVEMENTS FIGURE 2.4

MAP PREPARED BY

URS Greiner Woodward Clyde

3500 N. CAUSEWAY BLVD.
METAIRIE, LOUISIANA 70002
(504) 835-6350

and

Geo Query, Inc.

677 Chelsea Ave.
Baton Rouge, Louisiana 70806
(225) 383-7081

January 1999