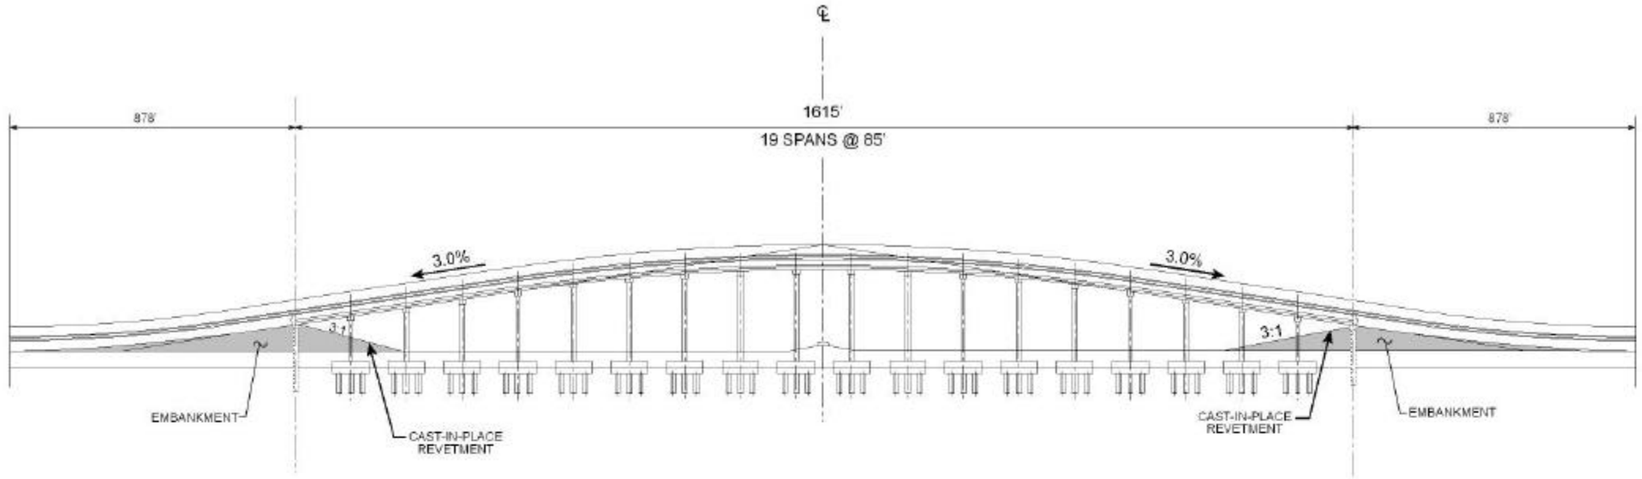

RAILROAD CROSSING ELEVATION

N.T.S.

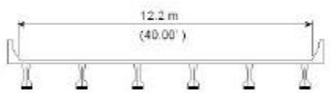

TYPICAL BRIDGE SECTION

N.T.S.

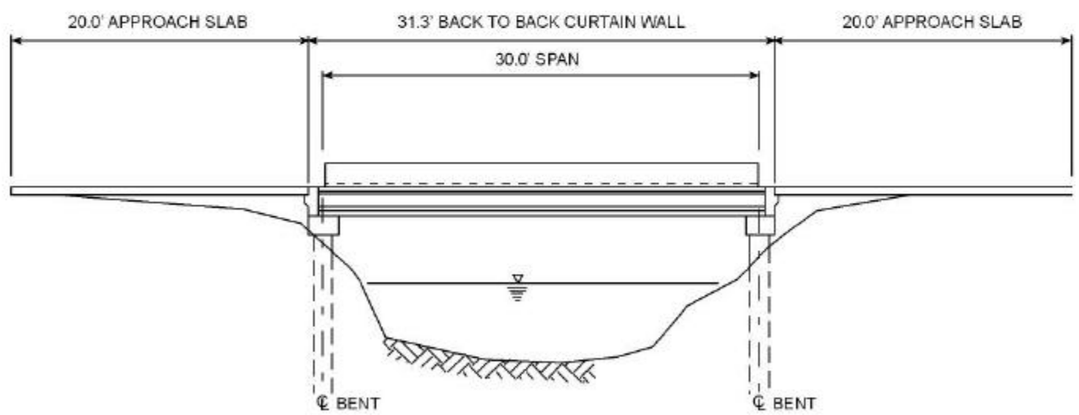

NON NAVIGABLE WATERWAY CROSSING ELEVATION

N.T.S.

HURRICANE EVACUATION STUDY

TYPICAL SECTIONS
RAILROAD & WATERWAY CROSSINGS
FIGURE 2.6

MAP PREPARED BY:

URS Greiner Woodward Clyde

3500 N. CAUSEWAY BLVD.
METAIRIE, LOUISIANA 70002
(504) 837-3325

and

Geo Query, Inc.

977 Centerline St.
Baton Rouge, Louisiana 70808
(225) 707-7019

January 1998