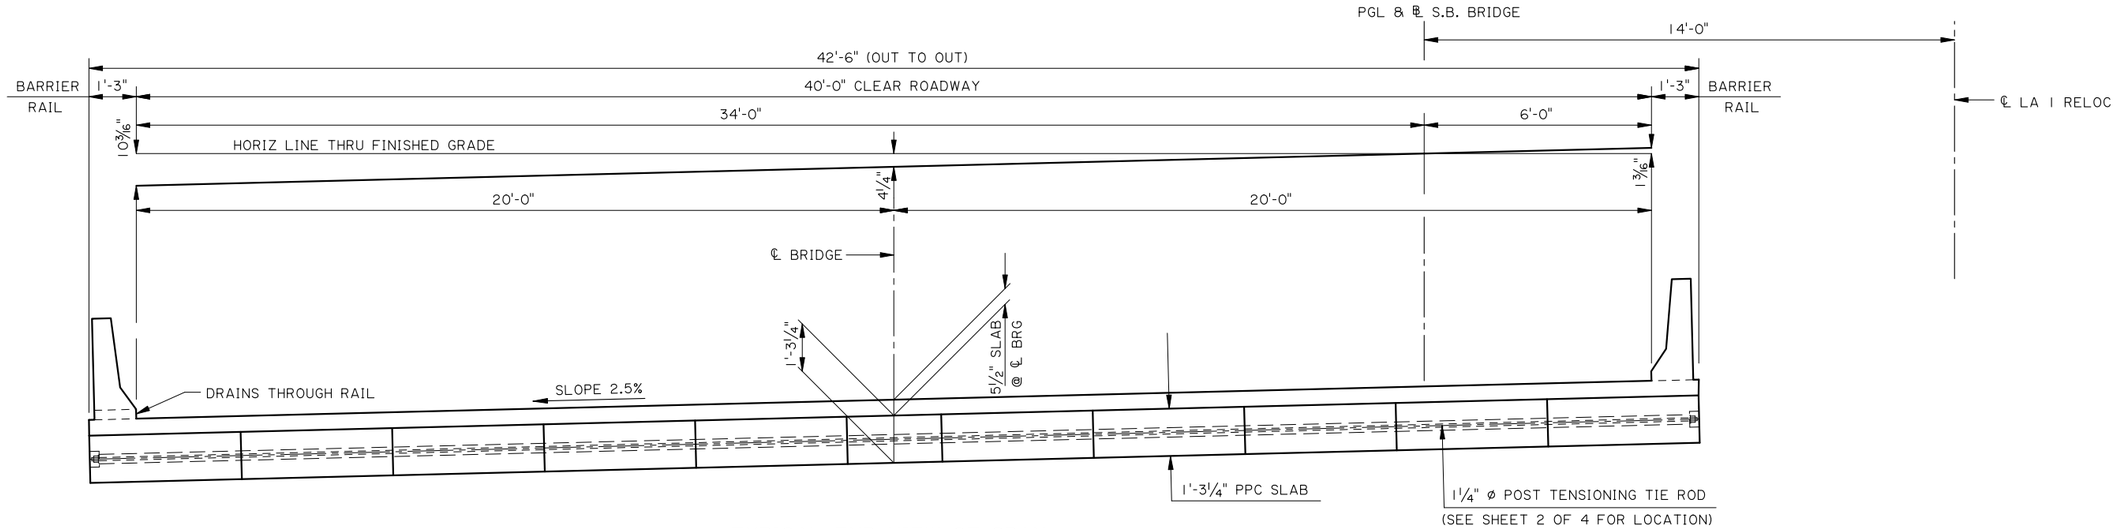

TYPICAL END VIEW OF SPAN

(SCALE 1/2" = 1 FT)

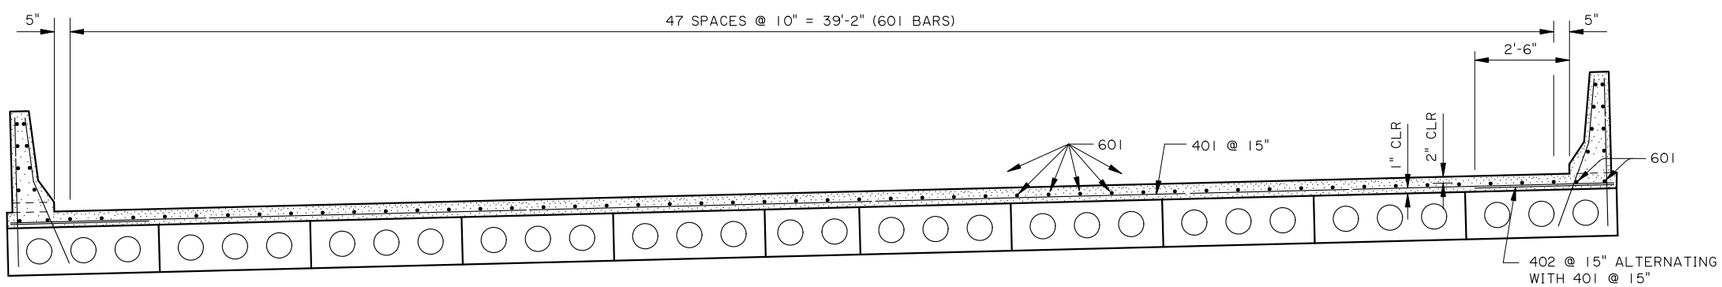

TYPICAL SECTION THRU SPAN

(SCALE 1/2" = 1 FT)

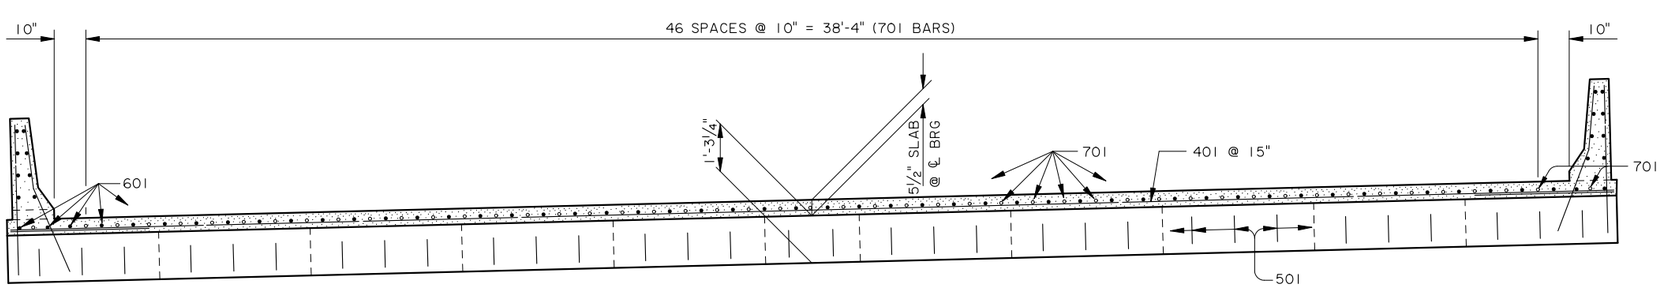

TYPICAL SECTION AT CONTINUITY JOINT

(SCALE 1/2" = 1 FT)

SHEET NUMBER	134
PARISH	LAFOURCHE
FEDERAL PROJECT	2904(500)
STATE PROJECT	829-32-0001
DESIGNED	M Paul
CHECKED	G Otero
DETAILED	L de Latour
CHECKED	G Otero
DATE	MAY 2005
SHEET	SHEET 1 OF 4

NO.	DATE	REVISION DESCRIPTION	BY

PRE-FINAL PLANS

STATE OF LOUISIANA

LA 1 RELOCATED
FOURCHON TO LEEVILLE BRIDGE
(PHASE 1A)

SPAN DETAILS - PPC SLAB - ALT 1

DOTD DEPARTMENT OF TRANSPORTATION AND DEVELOPMENT

The Wilbur Smith Partnership

Wilbur Smith Associates