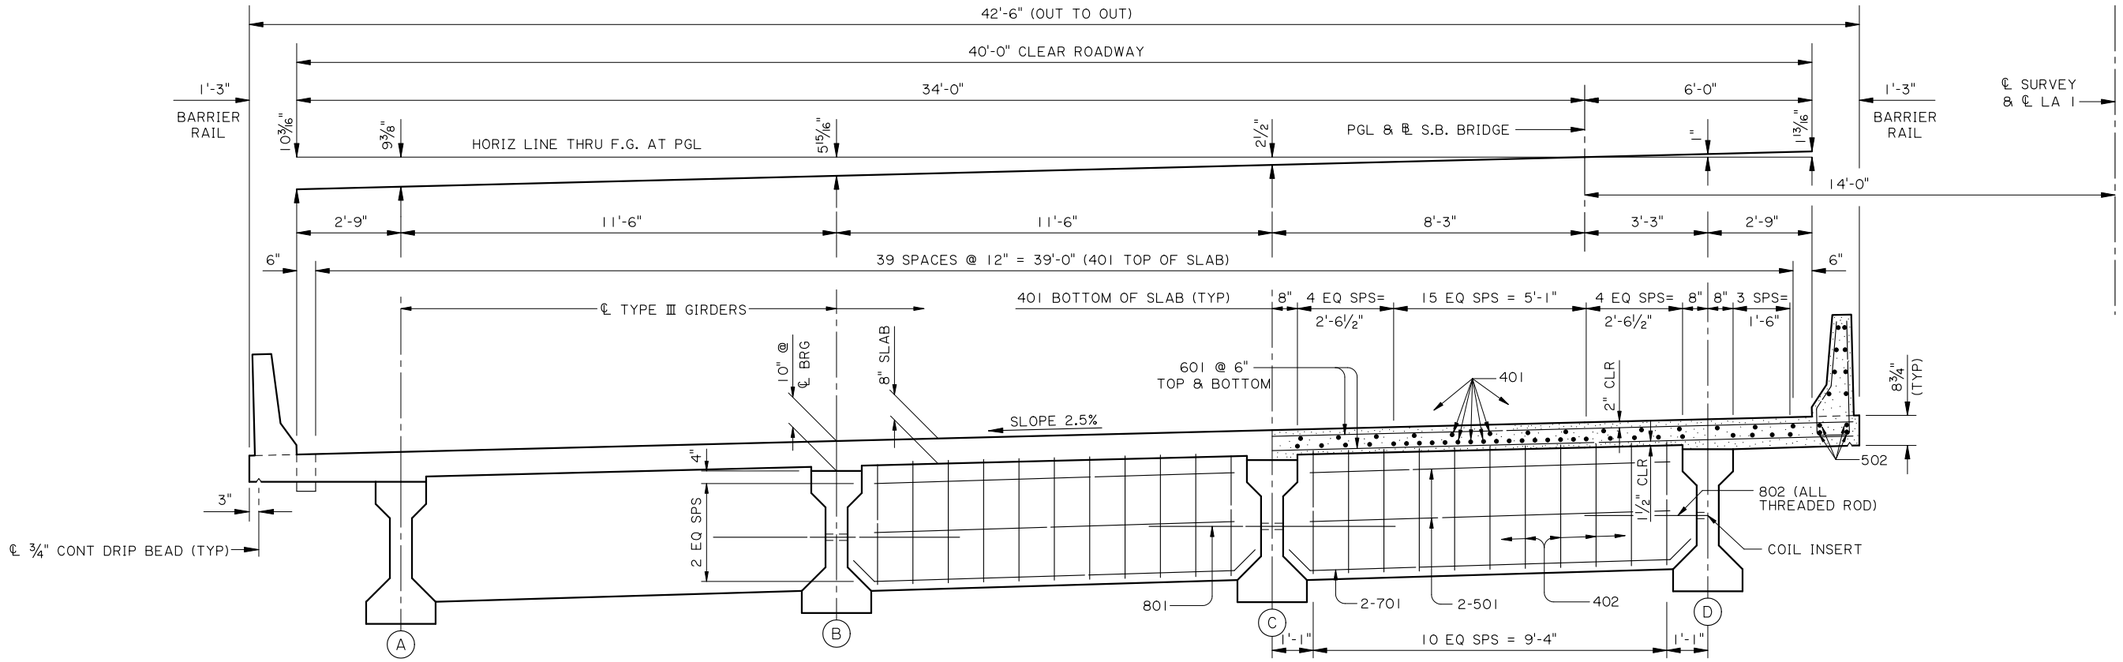

TYPICAL SECTION AT END DIAPH

(SCALE 1/2" = 1 FT)

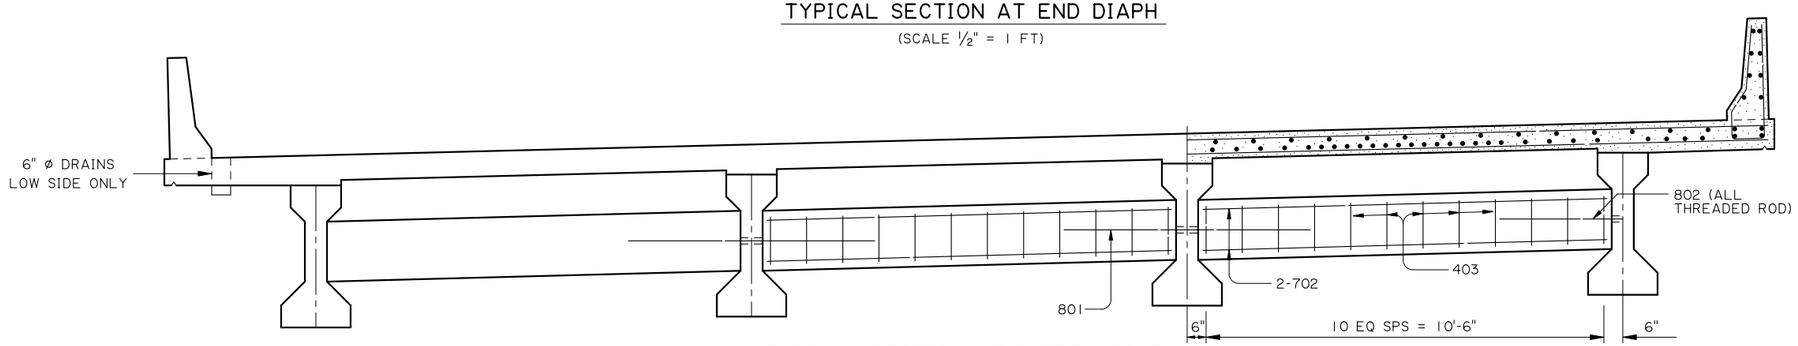

TYPICAL SECTION AT INTERM DIAPH

(SCALE 1/2" = 1 FT)

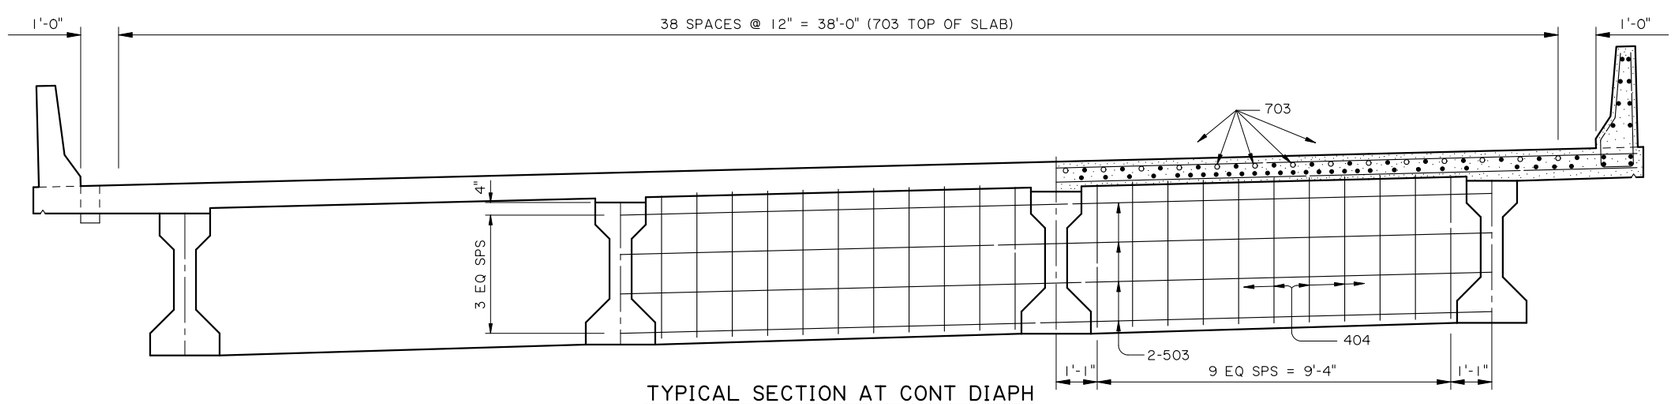

TYPICAL SECTION AT CONT DIAPH

(SCALE 1/2" = 1 FT)

SHEET NUMBER	166
PARISH	LAFOURCHE
FEDERAL PROJECT	2904(500)
STATE PROJECT	829-32-0001
DESIGNED	M Paul
CHECKED	G Otero
DETAILED	L de Latour
CHECKED	M Paul
DATE	MAY 2005
SHEET	1 OF 2

NO. | DATE | REVISION DESCRIPTION | BY

PRE-FINAL PLANS

LA 1 RELOCATED FOURCHON TO LEEVILLE BRIDGE (PHASE 1A)

SPAN DETAILS - TYPE III - ALT 2

STATE OF LOUISIANA

DEPARTMENT OF TRANSPORTATION AND DEVELOPMENT

The Wilbur Smith Partnership

Wilbur Smith Associates