21-FEB-2008 15:04

F.A.P.	STATE PROJECT	PARISH	SHEET NO.

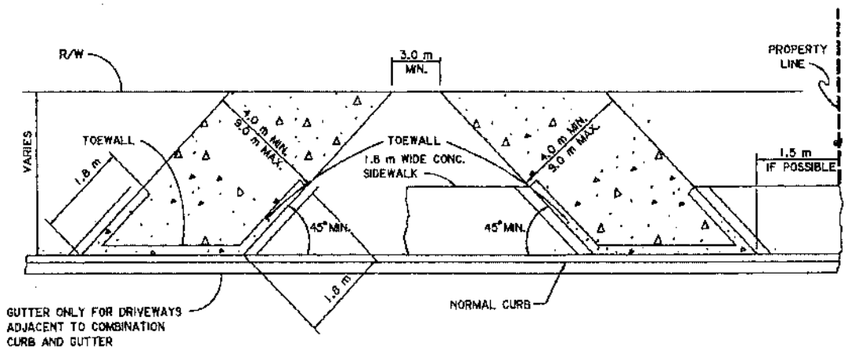

DOUBLE RESIDENTIAL SKEWED DRIVE

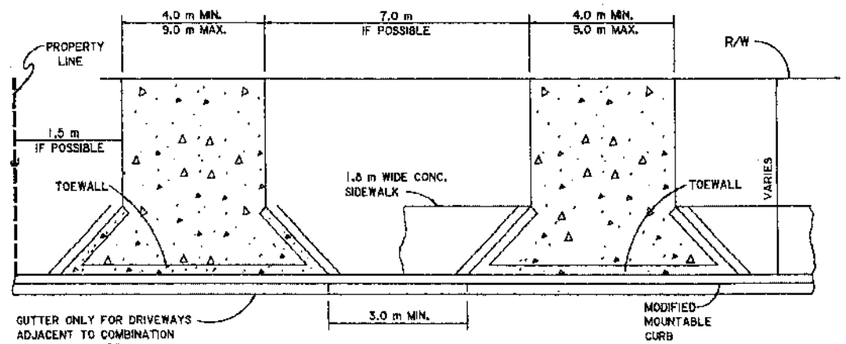

SINGLE ADJACENT RESIDENTIAL DRIVES

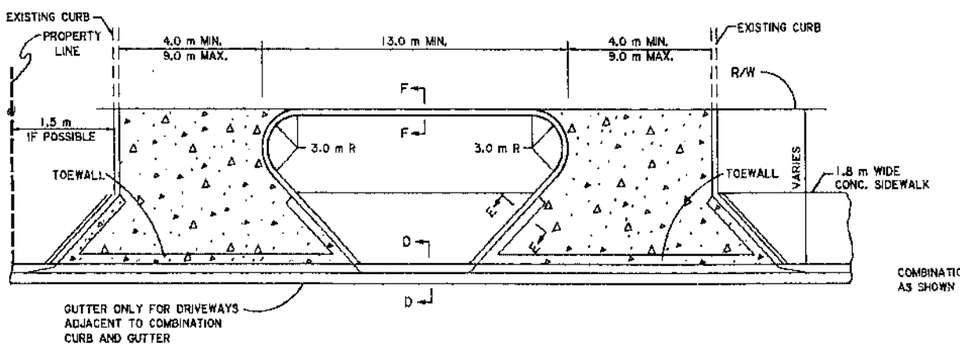

DETAILS OF DRIVEWAY WITH ISLAND

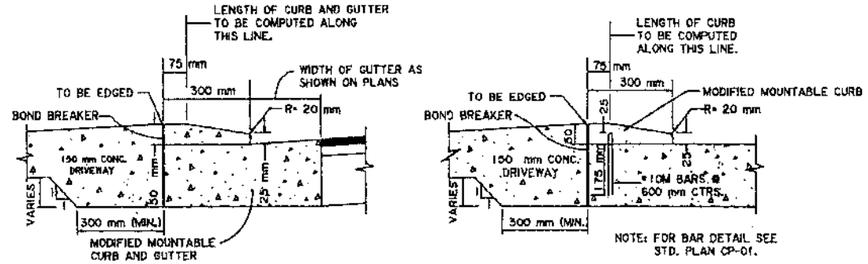

FOR DRIVEWAYS ADJACENT TO COMBINATION CURB AND GUTTER

FOR DRIVEWAYS ADJACENT TO INTEGRAL CURB

SECTION A-A

NOTES: 1) NEAT CEMENT OR EPOXY REQUIRED IN TOP 50 mm BETWEEN CURB AND PAVEMENT.
2) TOEWALL TO BE POURED MONOLITHIC.

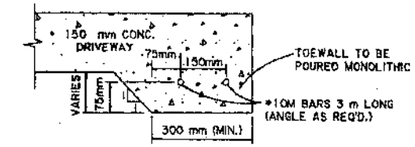

SECTION B-B

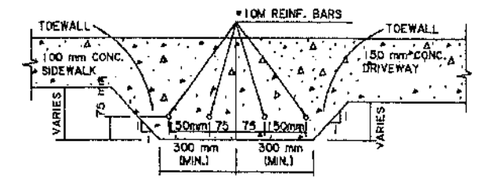

SECTION C-C

NOTE: TOEWALL TO BE POURED MONOLITHIC.

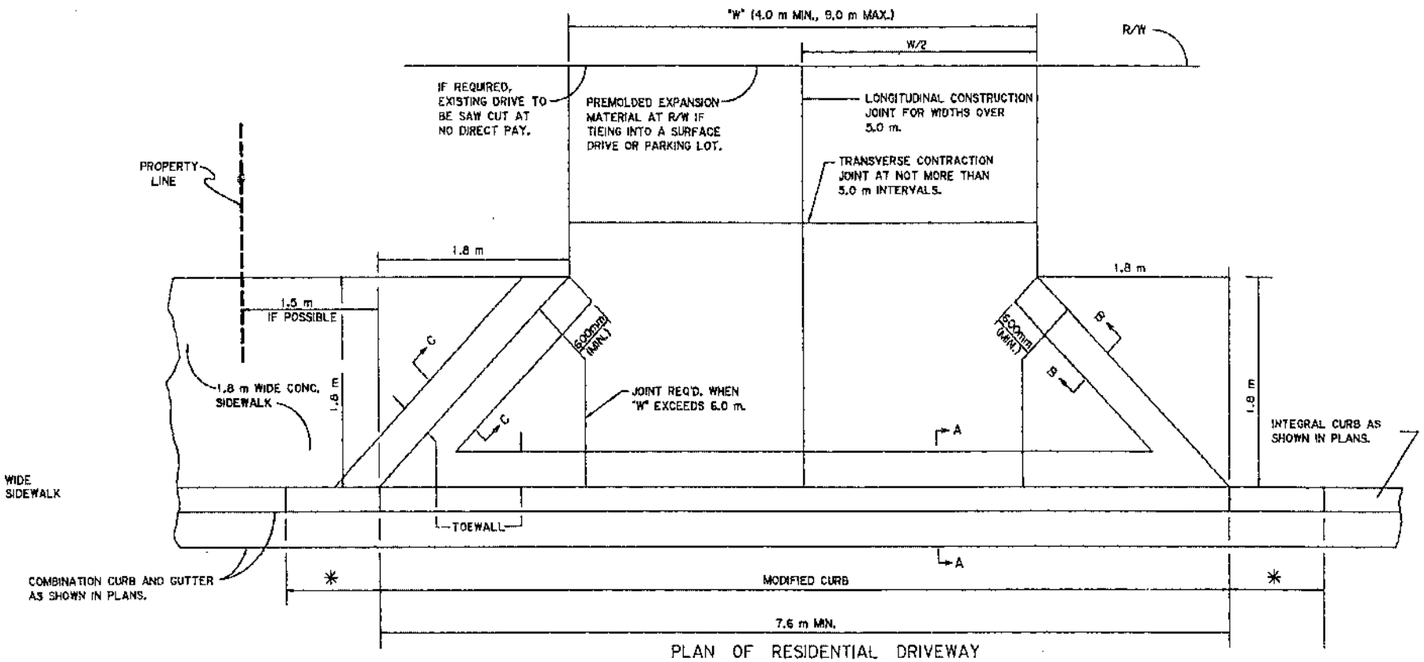

PLAN OF RESIDENTIAL DRIVEWAY

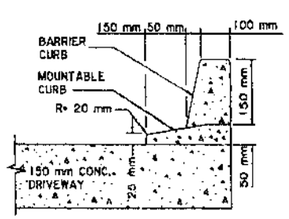

SECTION D-D

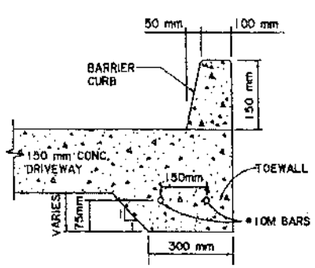

SECTION E-E

NOTE: TOEWALL TO BE POURED MONOLITHIC.

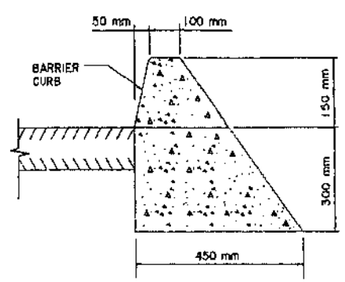

SECTION F-F

* REQUIRED 1.0 m VERTICAL TRANSITION CURB.

DATE	DESCRIPTION	BY

REVISIONS

STANDARD PLAN NO. DU-01(M) | SHEET 2 OF

URBAN DRIVEWAYS

ADJACENT TO INTEGRAL CURB OR COMBINATION CURB AND GUTTER

DATED

STATE OF LOUISIANA
DEPARTMENT OF TRANSPORTATION AND DEVELOPMENT

DESIGNED | DETAILED | DR.
CHECKED | CHECKED S. MCCAIN | FILE DU-01.DGN
APPROVED CHIEF ENGINEER | DATE 1-28-97

R:\Standard Plans\Metric\DU01M-1.dgn