Louisiana Department of Transportation and Development

ASPHALTIC CONCRETE GRADATION - 0.45 POWER CURVE WITH RESTRICTED ZONE AND CONTROL POINTS

12.5mm (0.50 inch) Nominal Maximum Size

Plant Code: _____ **Mix Type:** _____ **Job Mix Sequence No.:** _____

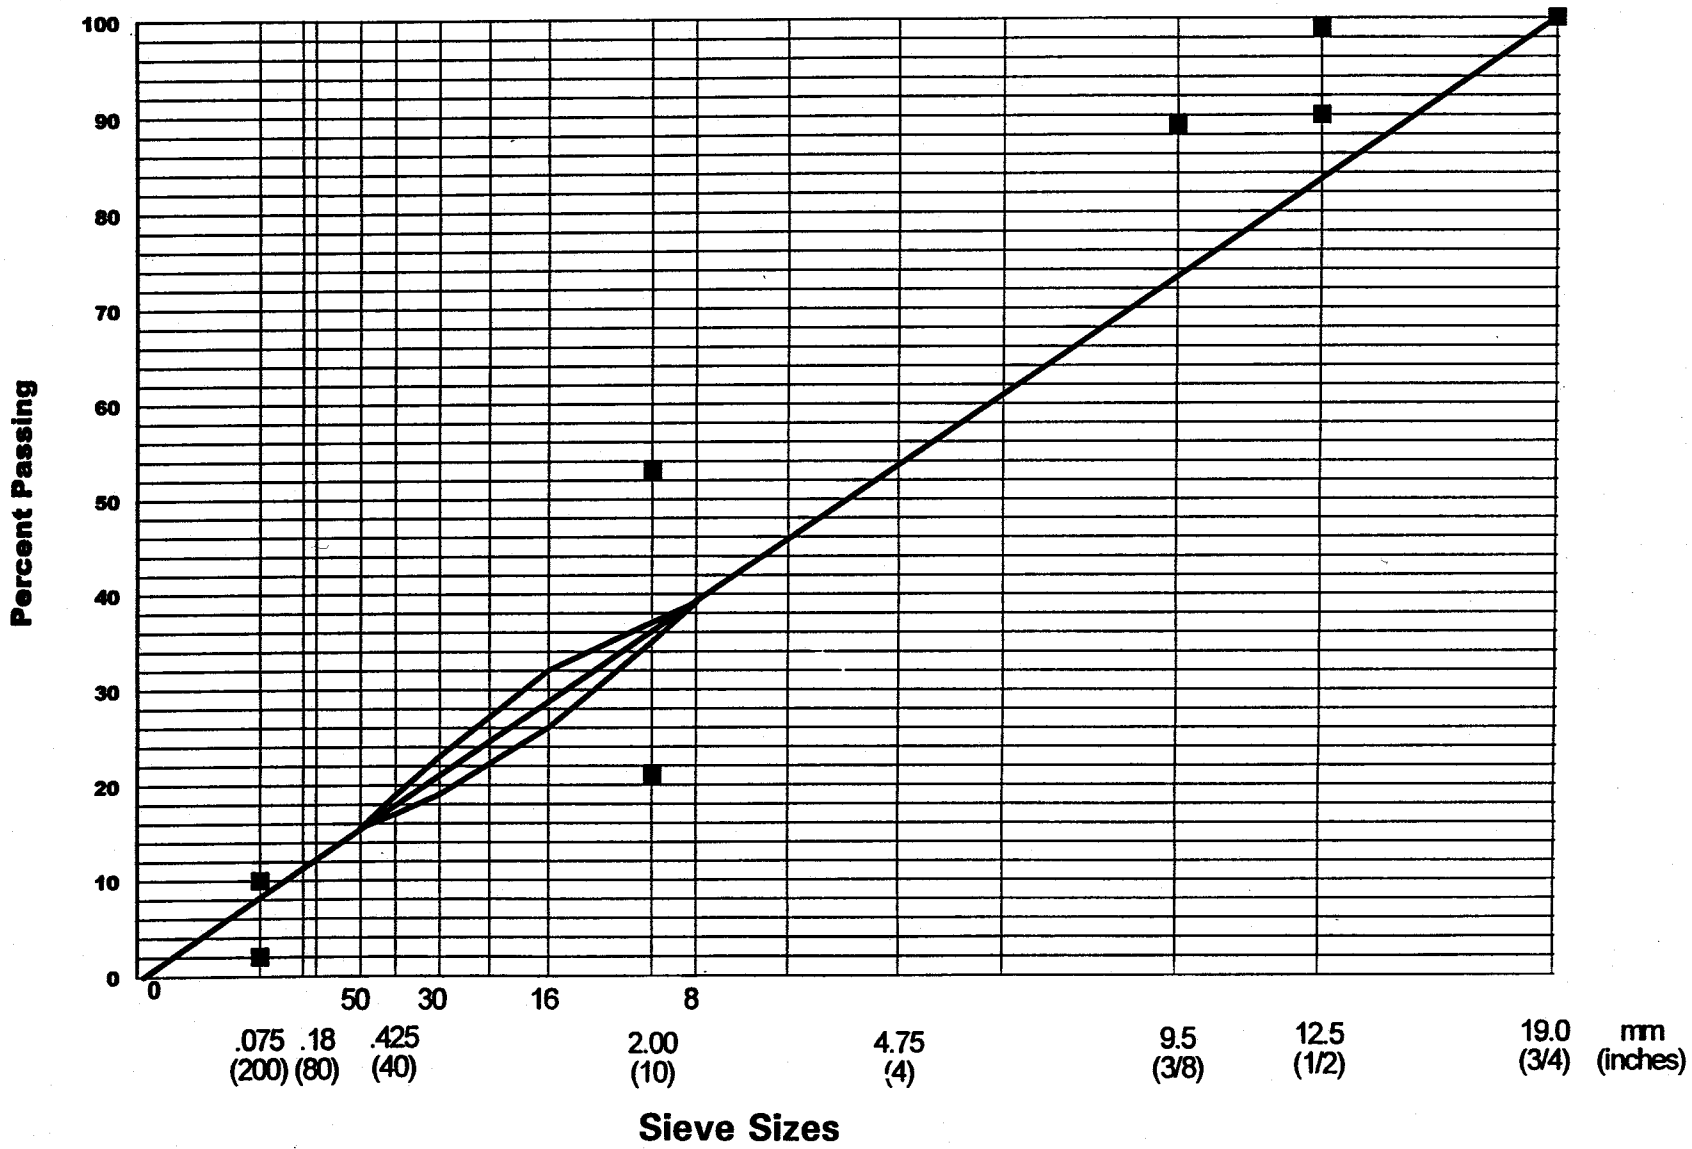

** Use with Asphaltic Concrete Special Provision, Rev. 6/97.*

_____ Certified Asphaltic Concrete Technician

_____ Date