Louisiana Department of Transportation and Development

ASPHALTIC CONCRETE GRADATION - 0.45 POWER CURVE WITH RESTRICTED ZONE AND CONTROL POINTS

1 / 2 inch (12.5mm) Nominal Maximum Size

Plant Code: H **Level:** _____ **Mix Type:** _____ **Job Mix Sequence No:** _____

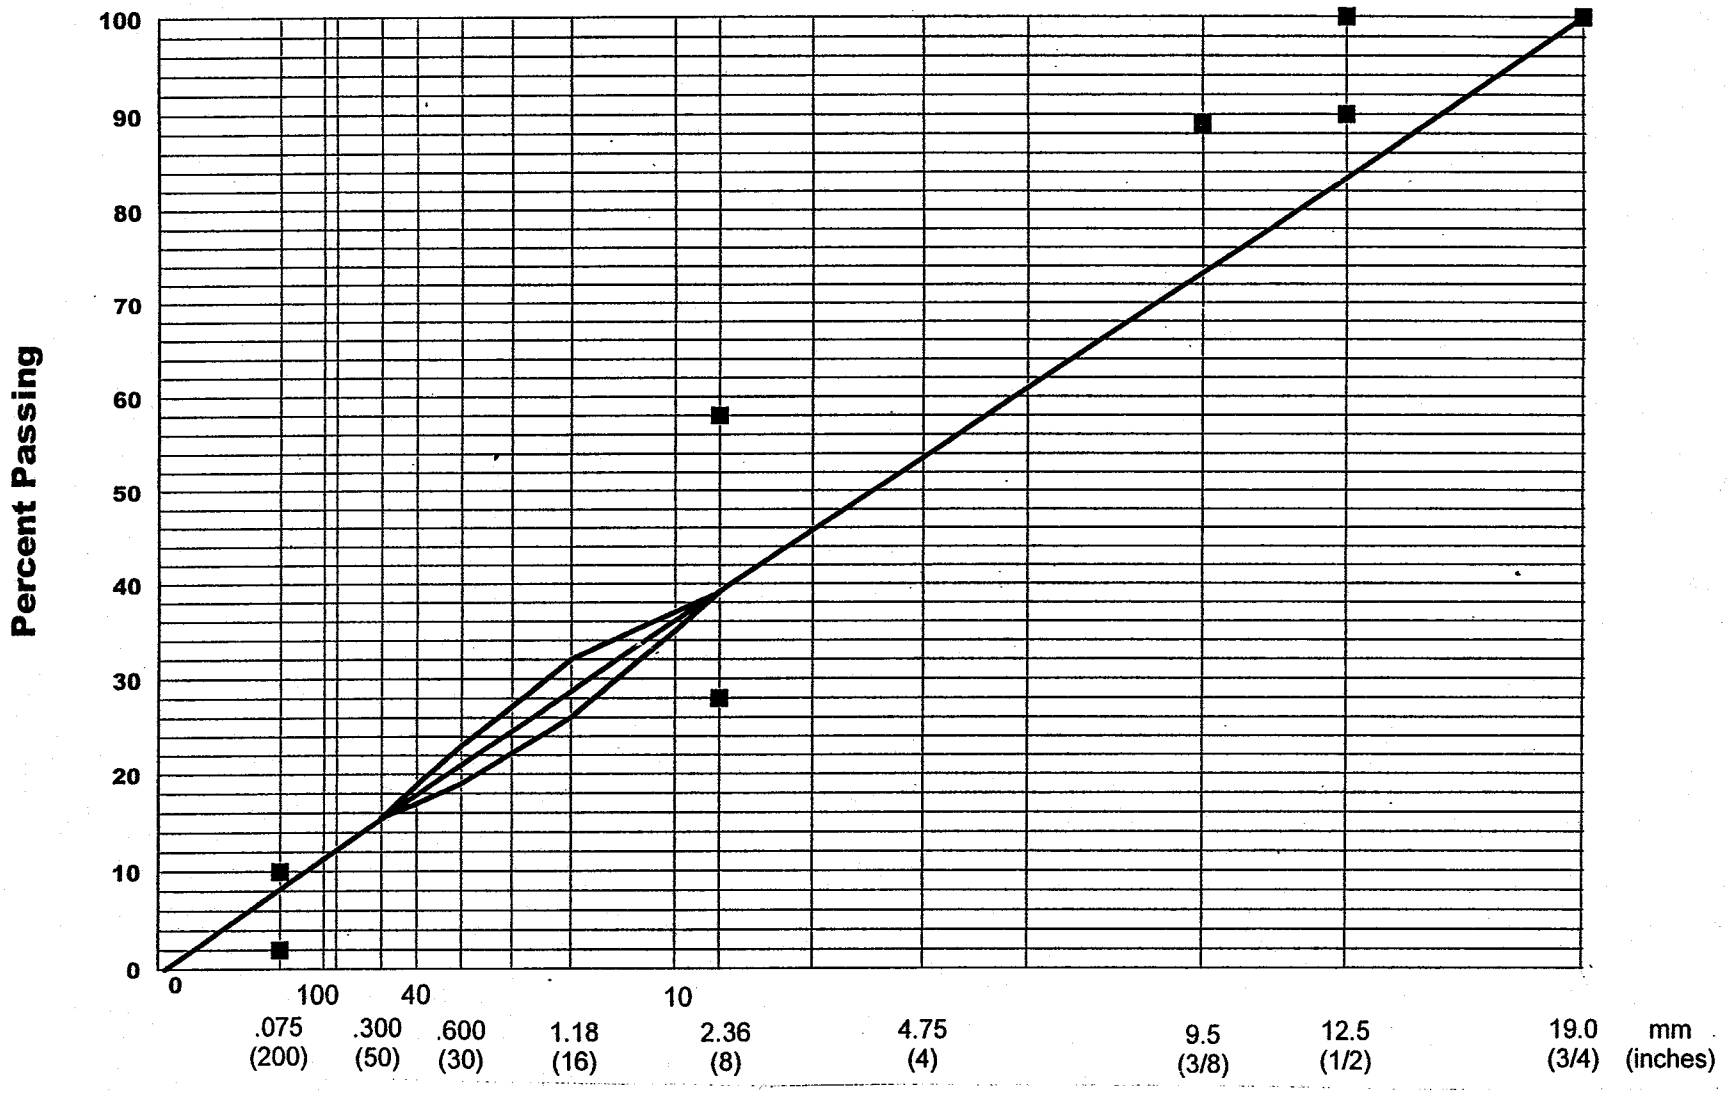

Sieve Sizes

_____ **Certified Asphaltic Concrete Technician**

_____ **Date**