Louisiana Department of Transportation and Development

ASPHALTIC CONCRETE GRADATION - 0.45 POWER CURVE WITH RESTRICTED ZONE AND CONTROL POINTS

1.500 inch (37.5 mm) Nominal Maximum Size

Plant Code: H **Level:** _____ **Mix Type:** _____ **Job Mix Sequence No:** _____

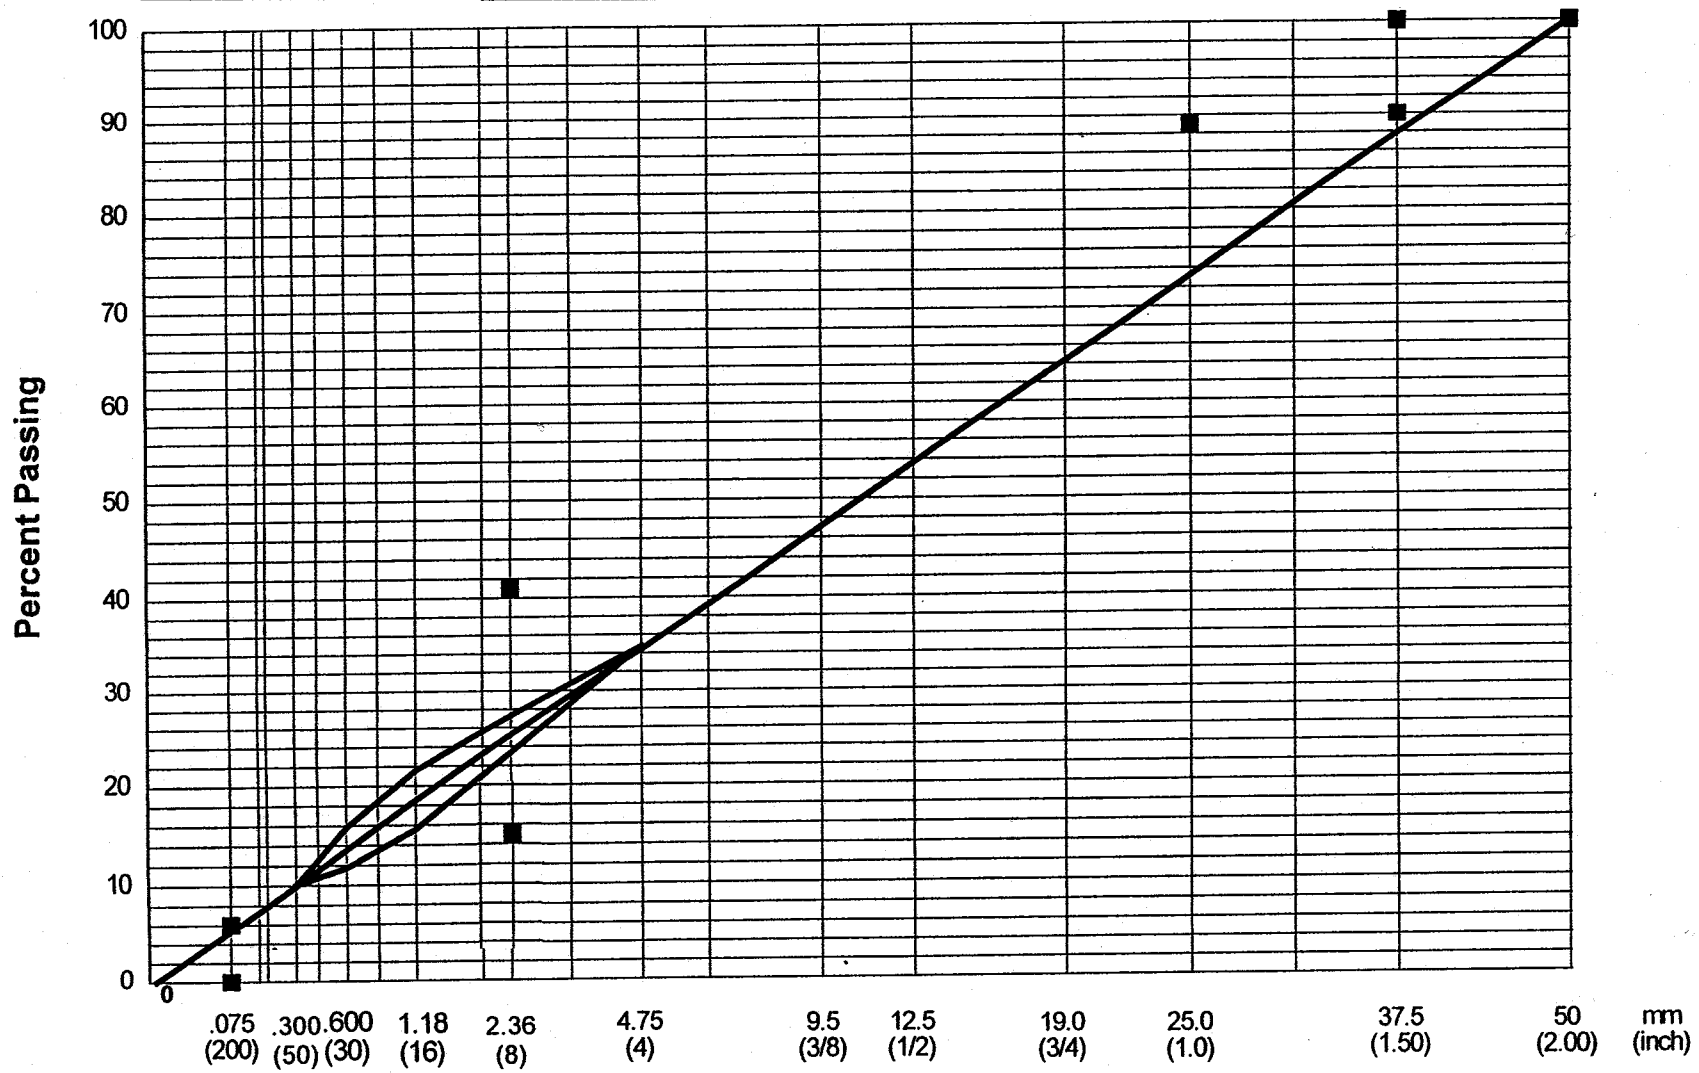

_____ Certified Asphaltic Concrete Technician

_____ Date